REVISIONS						
ZONE	REV.	DESCRIPTION	DATE	BY	CHK.	APV.
–	0	ORIGINAL ISSUE	REVDATE	BY	CHK	APV

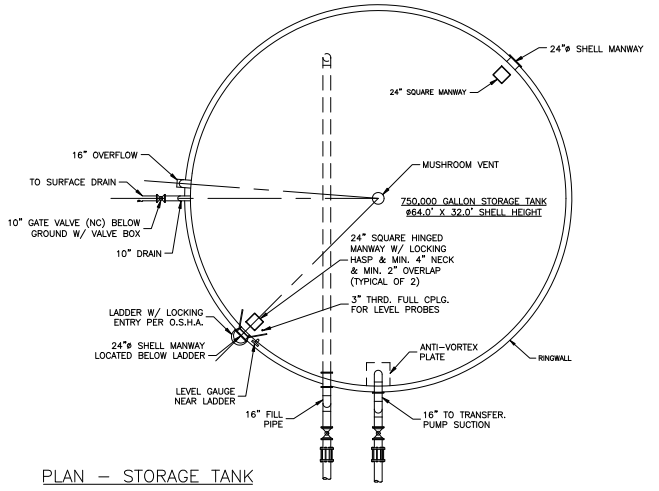

PLAN – STORAGE TANK

SCALE: 1" = 10'–0"

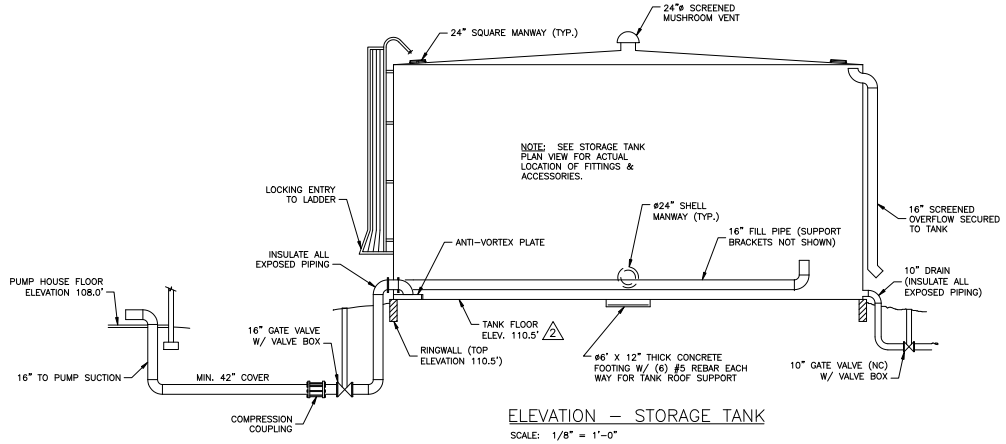

ELEVATION – STORAGE TANK

SCALE: 1/8" = 1'–0"

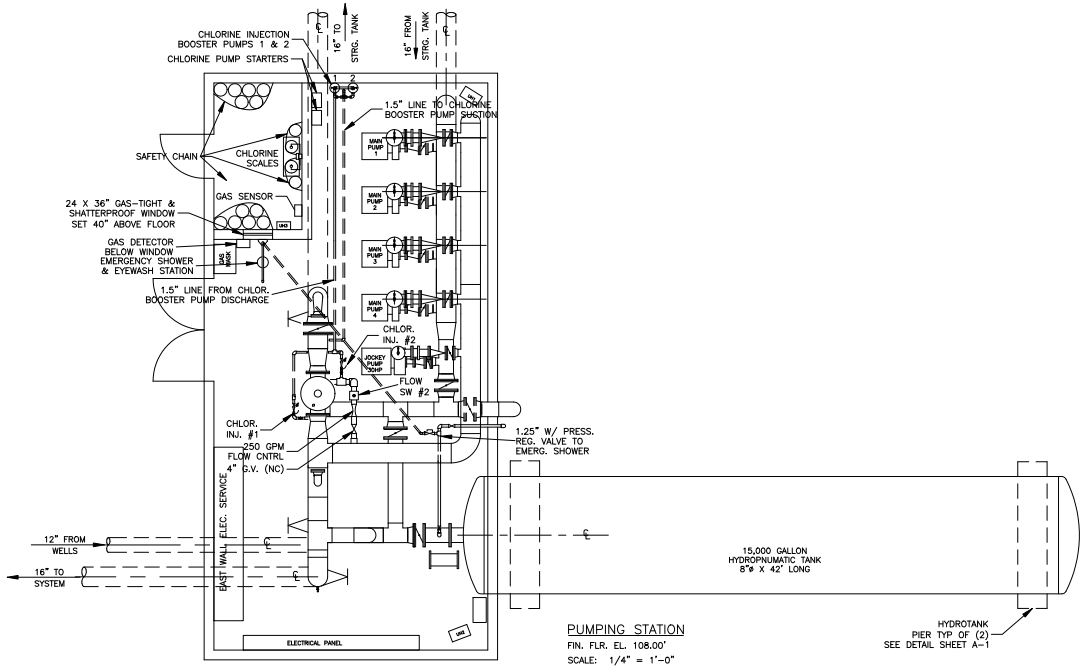

PUMPING STATION

FIN. FLR. EL. 108.00'

SCALE: 1/4" = 1'–0"

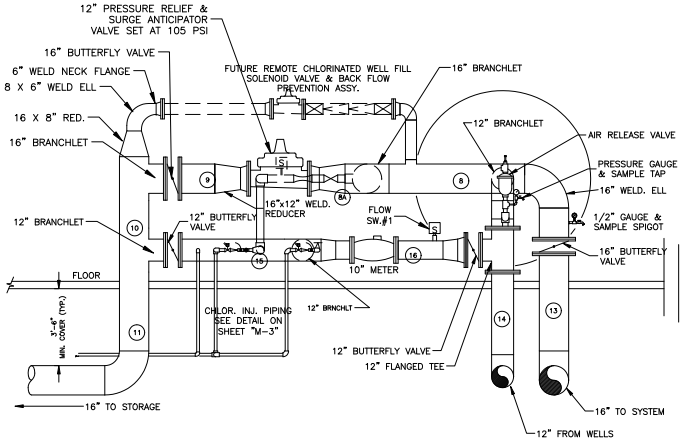

SYDNOR HYDRO, INC.

2111 MAGNOLIA ST. RICHMOND, VA 23223 PH 804/643-2725 FAX 804/7889058

PUMPING STATION – PLAN & SECTIONS

JOB NAME:

CUSTOMER

JOB No.	SHEET	DATE	SCALE	DRN. BY	REF. No.	DRAWING No.
			AS NOTED			